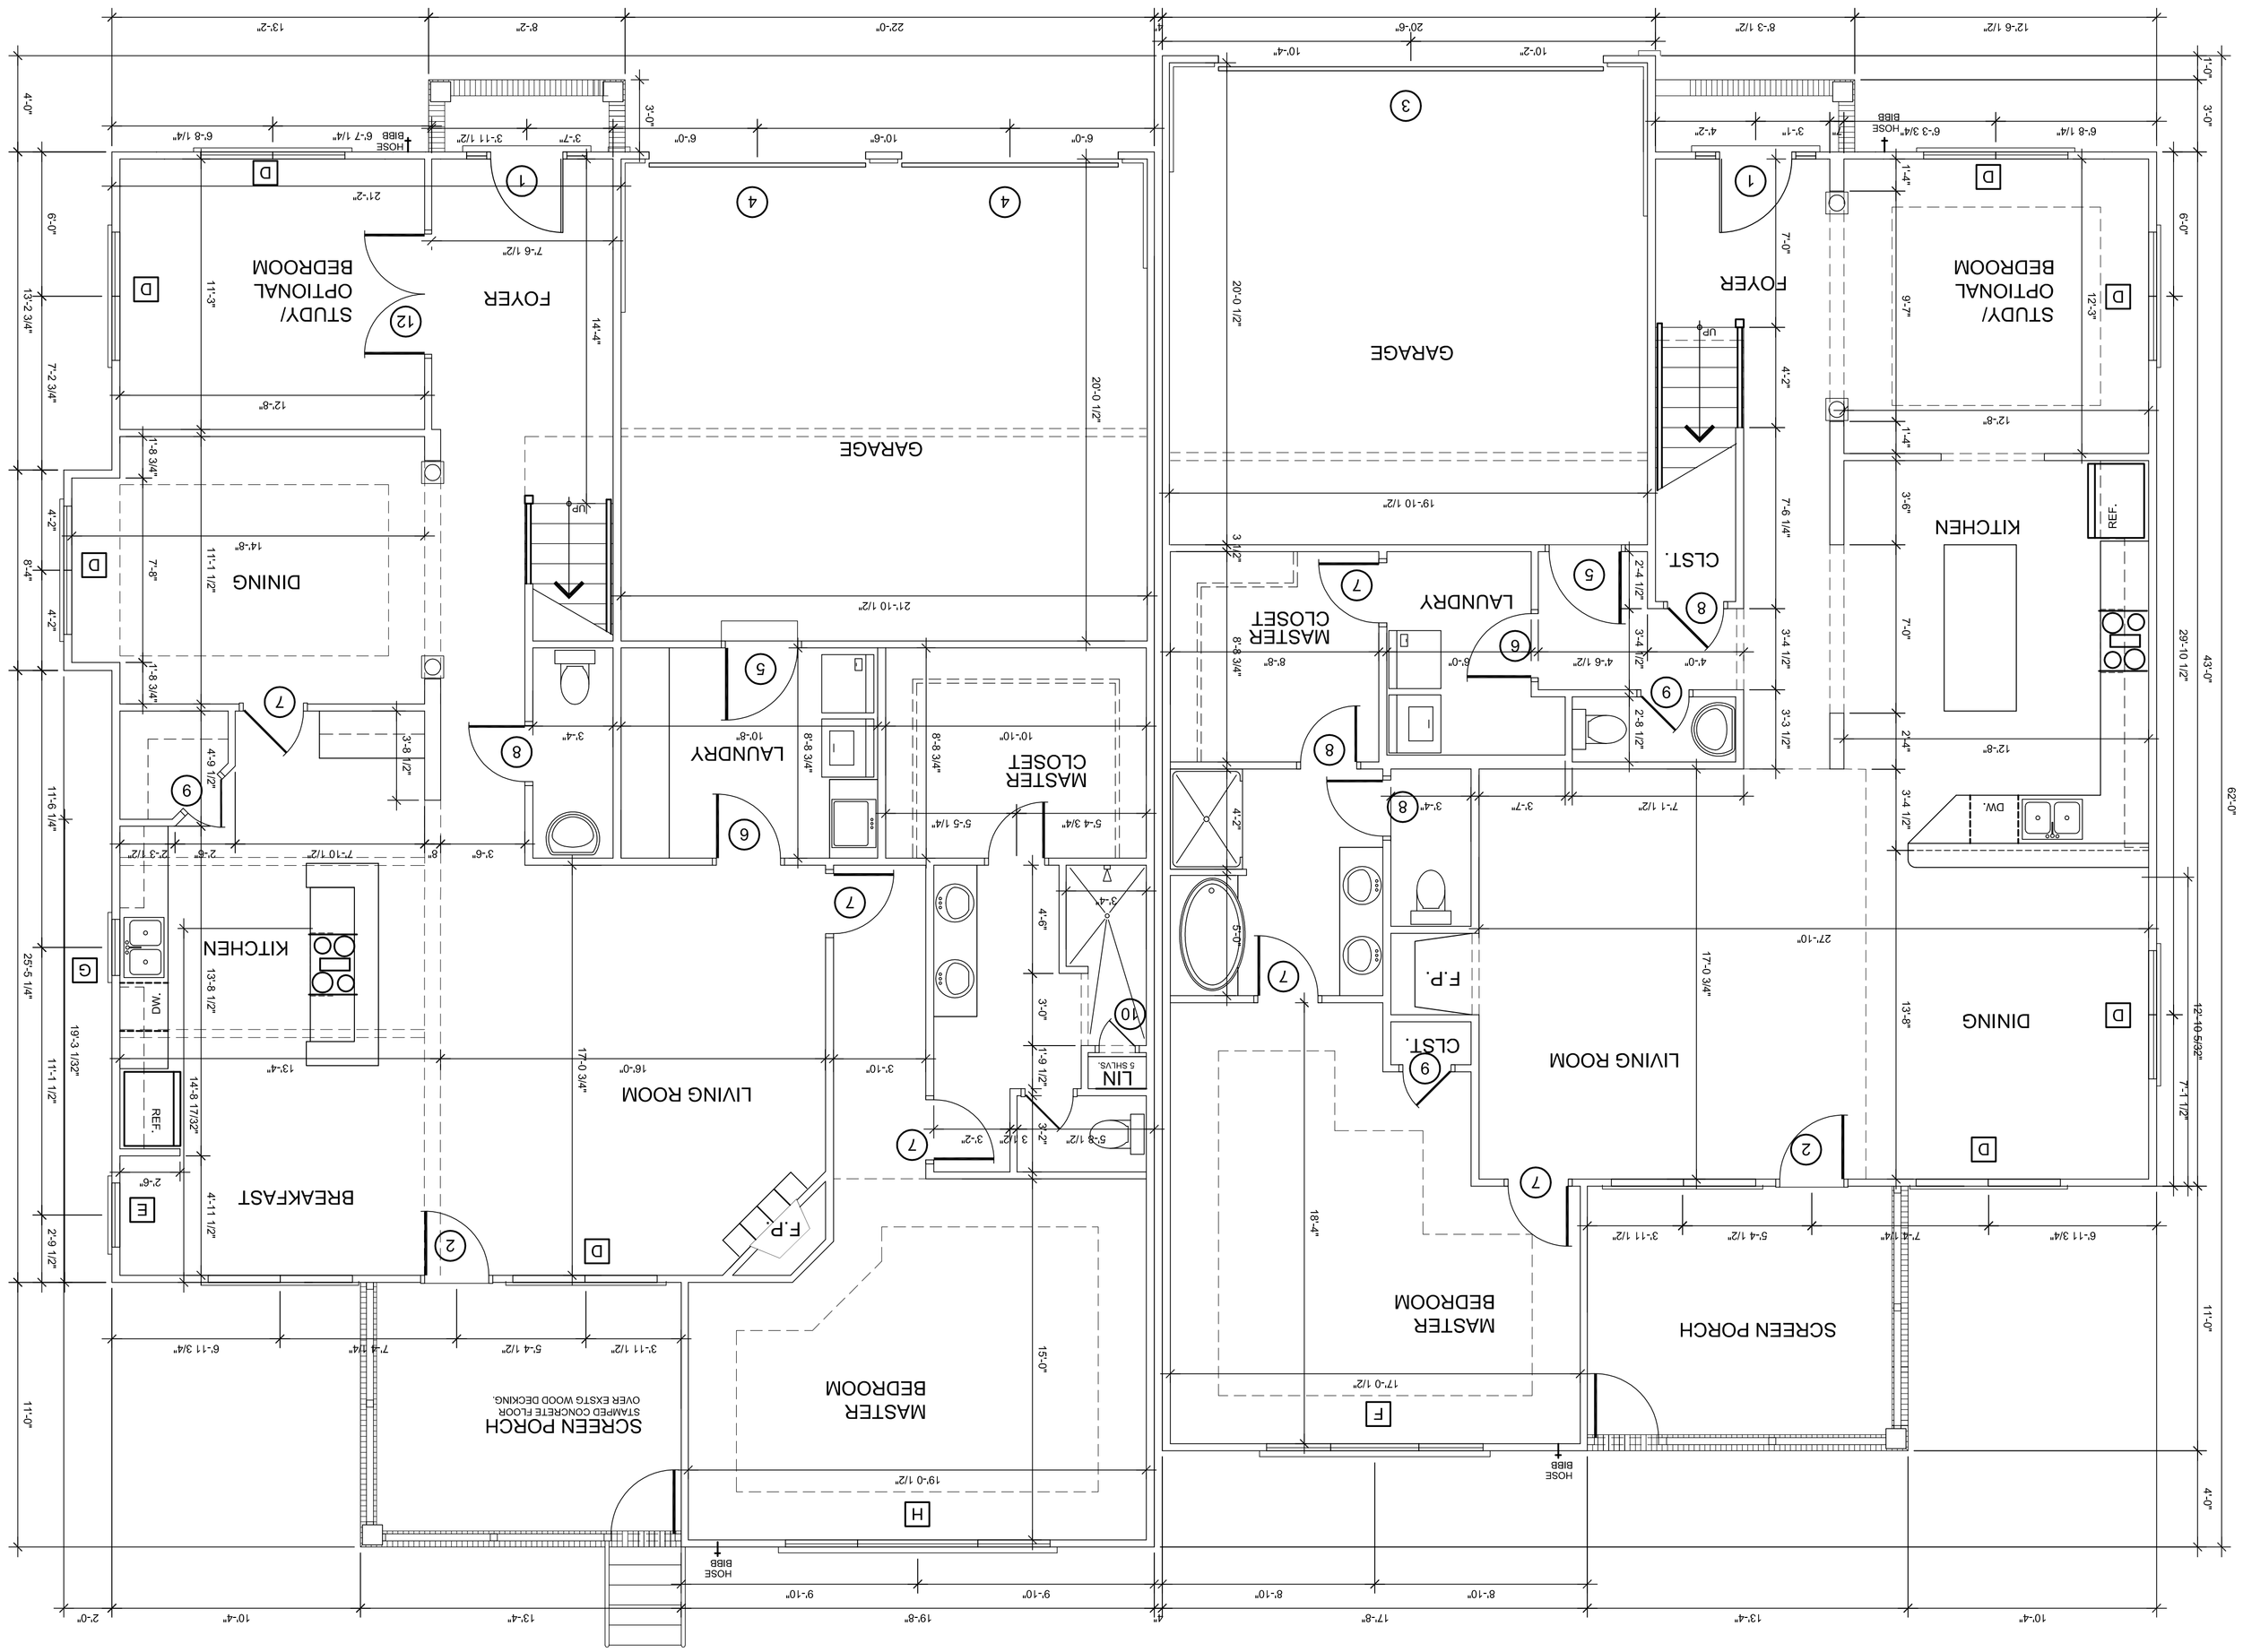

© 2012 HomeStyle Holdings Inc. All rights reserved. - This drawing is the instrument of service. The drawing and the information thereon is the property of 2012 HomeStyle Holdings Inc. Any reproduction, alteration, or use for other than the intended project without written consent of 2012 HomeStyle Holdings Inc. is expressly forbidden.

HomeStyle Solutions
Residential Design

5109 Hollyridge Drive, Suite102
Raleigh, NC 27612
www.hstylesolutions.com
info@hstylesolutions.com
Phone: 919-301-8359

Project No:	04-060-12
Date:	05/08/2012
Construction Documents	
Title:	1st Floor Plan
Revisions:	
Drawn by:	DS
Checked by:	**

Sheet No.
3
Of 11

Cascade Waterton, Unit 36 A & B

Village on the Mountain,
Village Ridge Dr. Gastonia NC

Structural Design by:
GB Engineering
133 Middleton Pl
Mooresville, NC 28117
(704) 677 - 5339